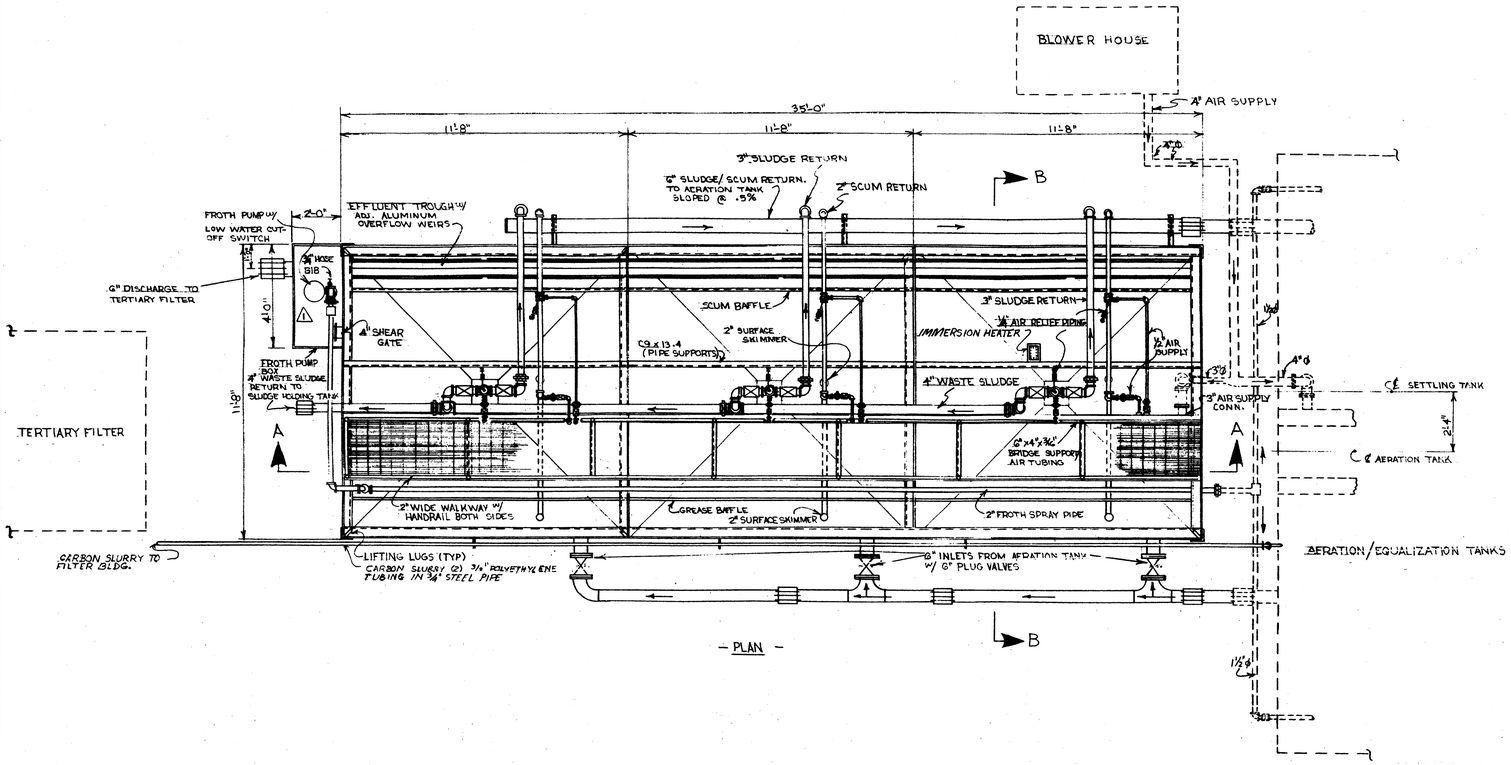

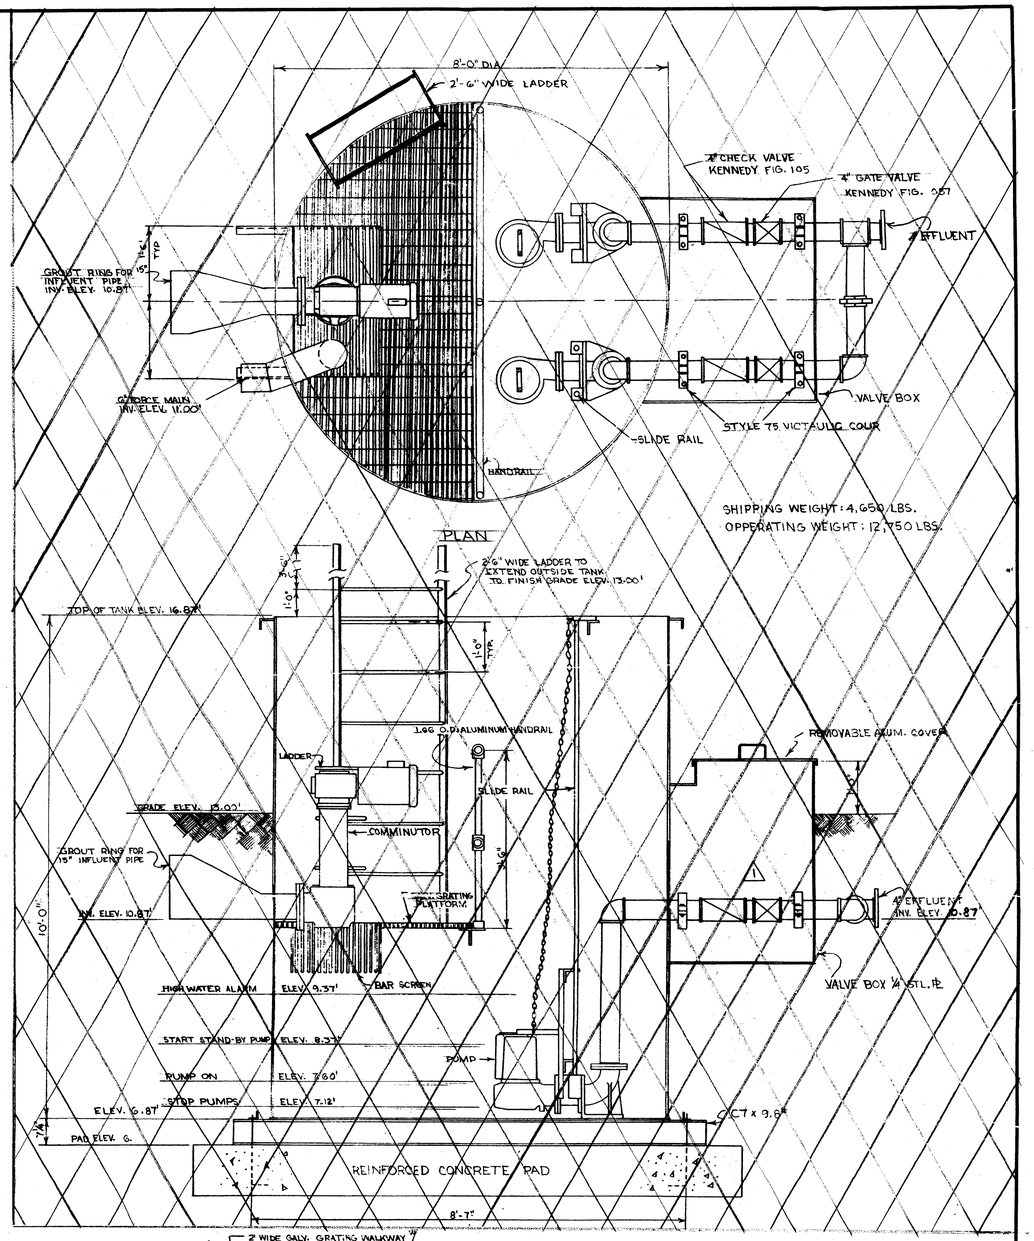

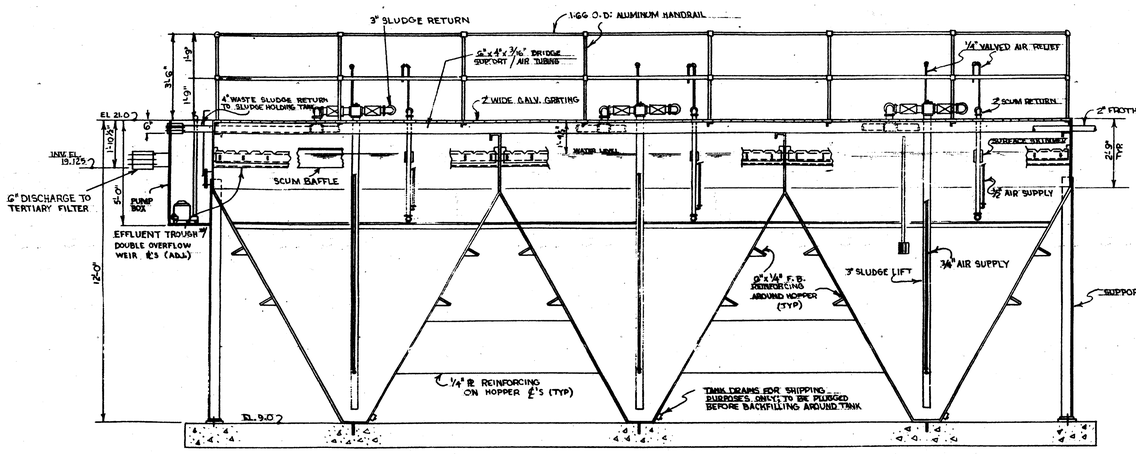

TRANSLUCENT PLASTIC SKIN ROOFING ON LIGHT GAGE PIPE RIBS

PLY-WOOD SHEATHING 9"x2"x4" STUDS (TYPICAL)

APPROXIMATE EXISTING GRADE

SCUM BAFFLE

SUPPORT LEGS

Shipping Weight = 19,178 #
Operating Weight = 100,220 #

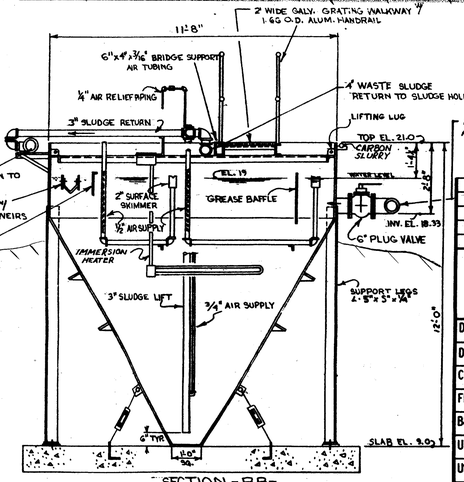

6" INLET - FROM AERATION ZONE.

NJ013_0113

SYMBOL	DESCRIPTION REVISIONS	DATE	APPROVED

FOSTER WHEELER USA CORPORATION
PERRYVILLE CORPORATE PARK, CLINTON, N.J.

UNITED STATES ARMY - FORT DIX
DIRECTORATE OF PUBLIC WORKS
FORT DIX, NEW JERSEY 08640

DRAWN NA	NEW WASTEWATER LIFT STATION AND FORCE MAIN
DESIGNED NA	SEIVERS-SANDBERG U.S. ARMY RESERVE CENTER
CHECKED PFE	PEDRICKTOWN, NEW JERSEY
FP&P DIV	
B&G DIV	
UTL. DIV	DEMOLITION OF SETTLING TANKS
USING AGENCY	
RECOMMENDED: Chief Engineering, plans & services	SCALE: ¾" = 1'-0"
	DATE: OCT. 25, '96
APPROVED: Director of Engineering & Housing	PR. NR: GM-00036-5P

DRAWING NUMBER F- - -
PLATE D-3
SHEET 6 OF 18

13-05-37389

3738902

Cad Rev No.

ARMY1P