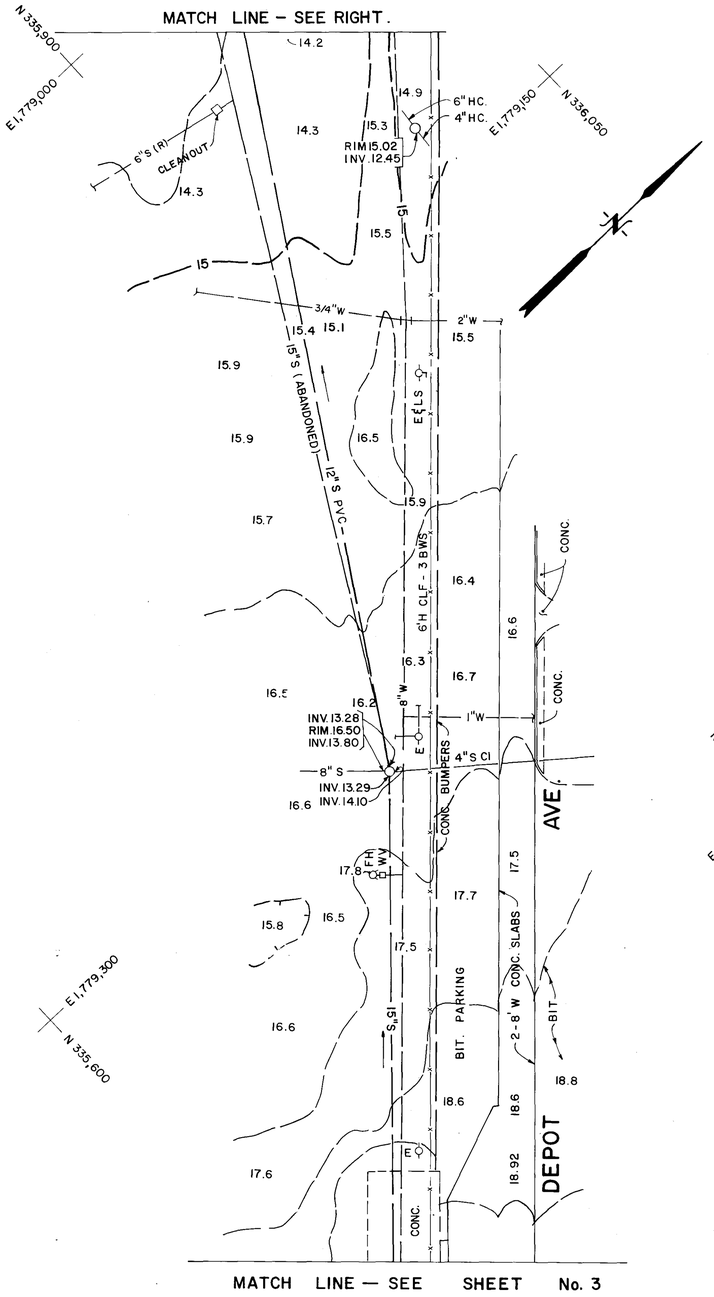

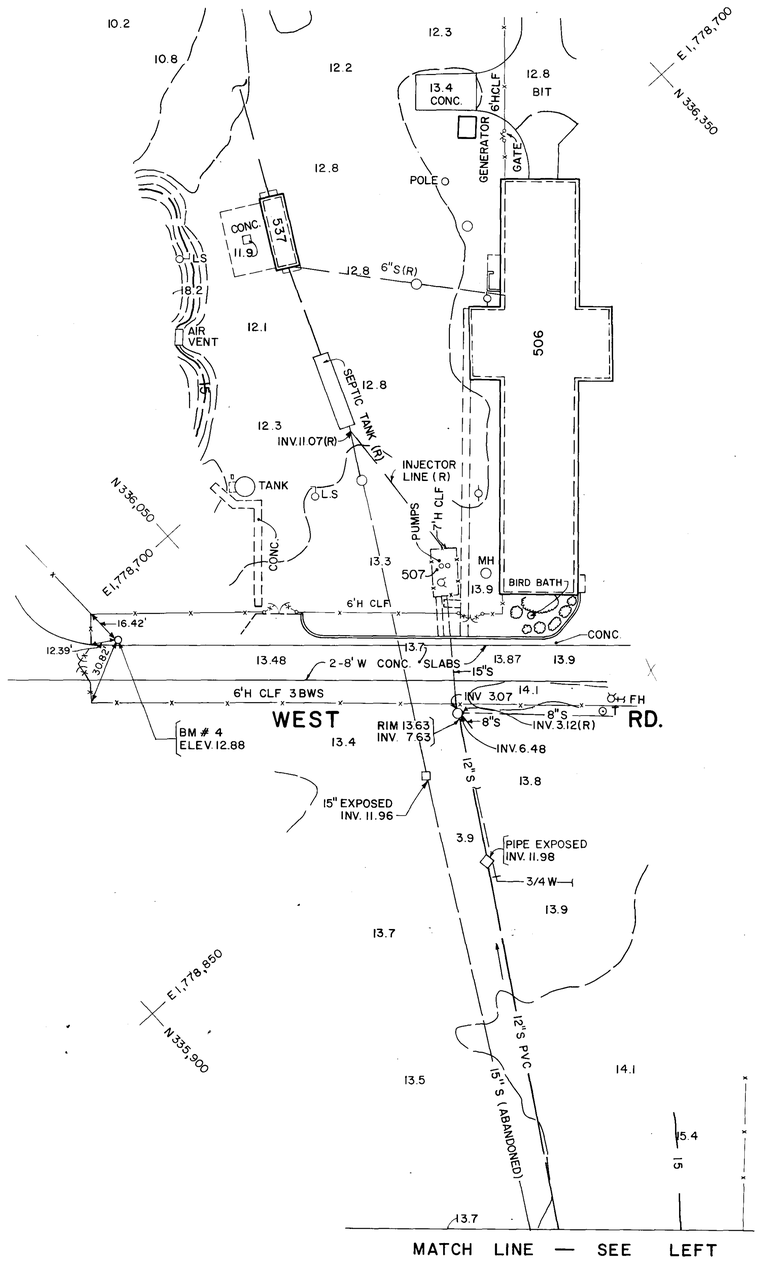

NJ013_0027

Revision	Description	Date	Approved

JOHN J. KASSNER & CO., INC.
ARCHITECT–ENGINEER
LAKE SUCCESS, NEW YORK

U.S. ARMY ENGINEER DISTRICT
CORPS OF ENGINEERS
NEW YORK, NEW YORK

Designed by:

Drawn by: LVZ – AR

Checked by: JM

Submitted by:
ARCHITECT ENGINEER

US Army Corps of Engineers

PARTIAL TOPOGRAPHICAL SURVEY

PEDRICKTOWN USARC

PEDRICKTOWN, NEW JERSEY

Reviewed by:
SECTION CHIEF

Concurred:
CHIEF, DESIGN BRANCH

Approval Recommended:
CHIEF, ENGINEERING DIVISION

Approved by:
COLONEL, C. E., DISTRICT ENGINEER

Sheet reference number: R-5

Date: March 21, 1986

Scale: 1" = 30'

Sheet 4 of 4

FILE NO.